

THIS DRAWING IS UNPUBLISHED. RELEASED FOR PUBLICATION -,- .
© COPYRIGHT - By - ALL RIGHTS RESERVED.

LOC	DIST
FT	0


REVISIONS


P	LTR	DESCRIPTION	DATE	DWN	APVD
	T	REVISED PER ECO-12-012320	04JUL12	KH	MZ

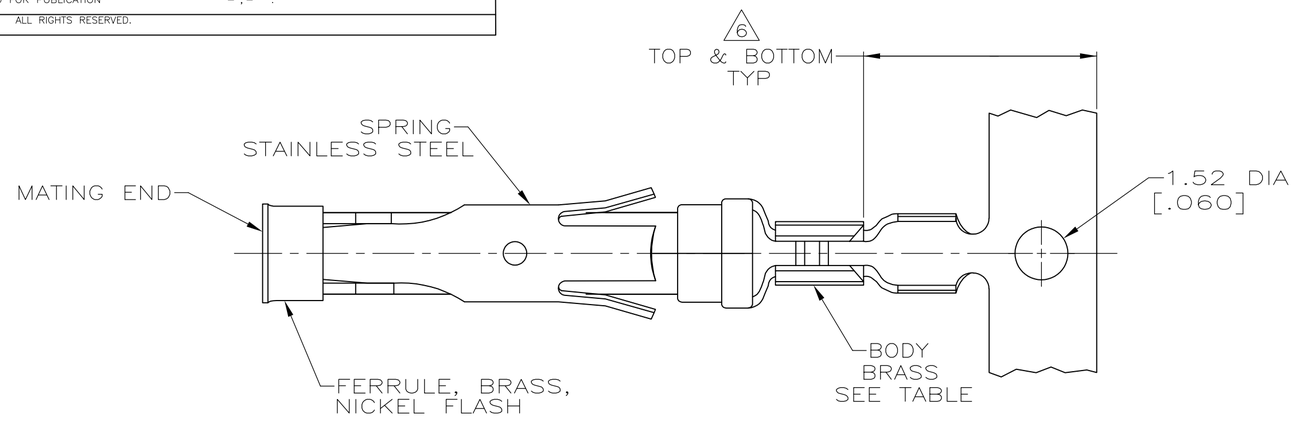

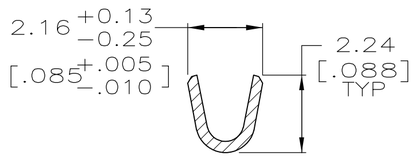

SECTION A–A

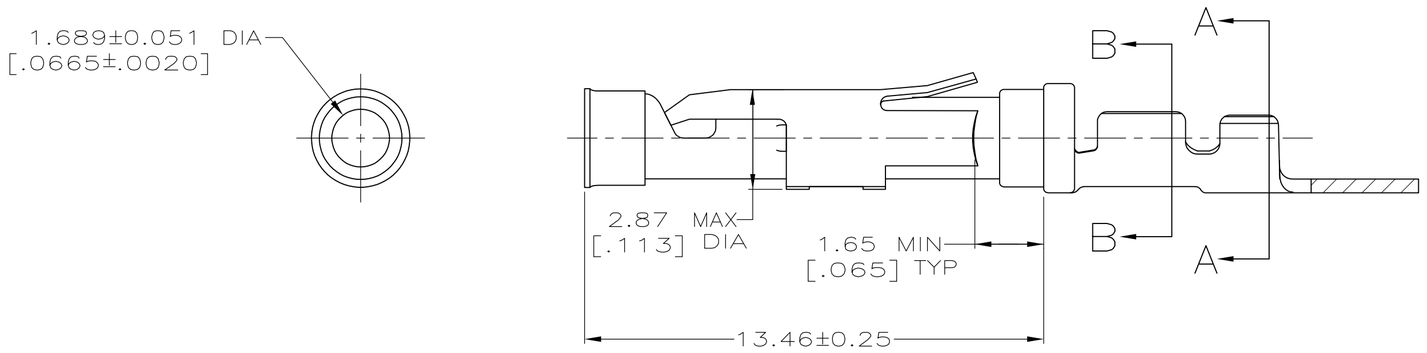

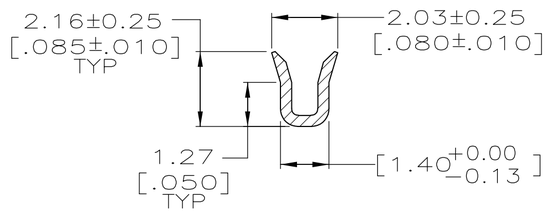

SECTION B–B

1. △1 0.76µm [.000030] MIN GOLD PER MIL-G-45204 ON MATING END FOR FOR A LENGTH OF 5.08 [.200] MIN WITH 1.27µm[.000050] MIN MATTE TIN PLATE IN WIRE CRIMP AREA, BOTH OVER 0.76µm [.000030] MIN NICKEL PER QQ-N-290.
2. △2 1.27um [.000050] MIN TIN-LEAD PER MIL-T-10727 OVER 0.76um [.000030] MIN NICKEL PER QQ-N-290.
3. △3 0.76µm [.000030] MIN GOLD PER MIL-G-45204 ON MATING END FOR A LENGTH OF 5.08 [.200] MIN WITH A UNIFORM GRADIENT TO 0.25µm [.000010] MIN GOLD PER MIL-G-45204 ON THE REMAINDER OVER 0.76µm [.000030] MIN NICKEL PER QQ-N-290.
4. △4 0.38µm [.000015] MIN GOLD PER MIL-G-45204 ON MATING END FOR FOR A LENGTH OF 5.08 [.200] MIN WITH 1.27µm[.000050] MIN MATTE TIN PLATE IN WIRE CRIMP AREA, BOTH OVER 0.76µm [.000030] MIN NICKEL PER QQ-N-290.
5. △5 1.27µm [.000050] MIN GOLD PER MIL-G-45204 ON MATING END FOR A LENGTH OF 5.08 [.200] MIN WITH GOLD FLASH ON REMAINDER OVER 1.90µm [.000075] MIN NICKEL PER QQ-N-290.
6. △6 GOLD PLATING NEED NOT APPEAR IN THIS AREA EXCEPT 66424-9 HAS GOLD PLATING ON INSULATION BARREL.
7. △7 REVERSE REELED FOR MINI-APPLICATOR.
8. WIRE RANGE 26-30 AWG. INSULATION RANGE 1.02[.040]-1.52[.060].
9. △9 0.38µm [.000015] MIN GOLD PER MIL-G-45204 ON MATING END FOR A LENGTH OF 5.08 [.200] MIN, 1.27µm [.000050] MIN TIN-LEAD PER MIL-T-10727 FOR A LENGTH OF 5.69 [.224] MIN ON OPPOSITE END, BOTH OVER 1.27µm [.000050] MIN NICKEL PER QQ-N-290 ON ENTIRE CONTACT.
10. △10 1.27um [.000050] MIN TIN PER MIL-T-10727 OVER 0.76um [.000030] MIN NICKEL PER QQ-N-290.
11. △11 OBSOLETE PARTS: OBSOLETE CIS STREAMLINING PER D.RENAUD/D.SINISI

	REELING	BODY FINISH	LOOSE PIECE REF	PART NO.
	△7	△10	–	1-66424-1
OBSOLETE	△7	△9	66428-5	1-66424-0
OBSOLETE	△7	△5	–	66424-9
	△7	△1	66428-4	66424-8
	△7	△4	66428-3	66424-7
	△7	△2	–	66424-6
OBSOLETE	△7	△3	~~66428-1~~	△11 ~~66424-5~~
	STANDARD	△4	66428-3	66424-3
OBSOLETE	STANDARD	△3	~~66428-1~~	66424-1

THIS DRAWING IS A CONTROLLED DOCUMENT.

DIMENSIONS: mm [INCHES]

TOLERANCES UNLESS OTHERWISE SPECIFIED:
0 PLC ± –
1 PLC ± –
2 PLC ± 0.13 [.005]
3 PLC ± –
4 PLC ± –
ANGLES ± –

MATERIAL: SEE CALLOUTS
FINISH: SEE CALLOUTS

DWN R.SHIREY 08/06/91
CHK R.STONE 9-19-91
APVD –
PRODUCT SPEC –
APPLICATION SPEC –
WEIGHT –

TE Connectivity

NAME: SOCKET ASSEMBLY, .062, TYPE III+ –

SIZE	CAGE CODE	DRAWING NO	RESTRICTED TO
A2	00779	C-66424	–

CUSTOMER DRAWING | SCALE 8:1 | SHEET 1 OF 1 | REV T

66424